






SITE PLAN
Scale: 1:75

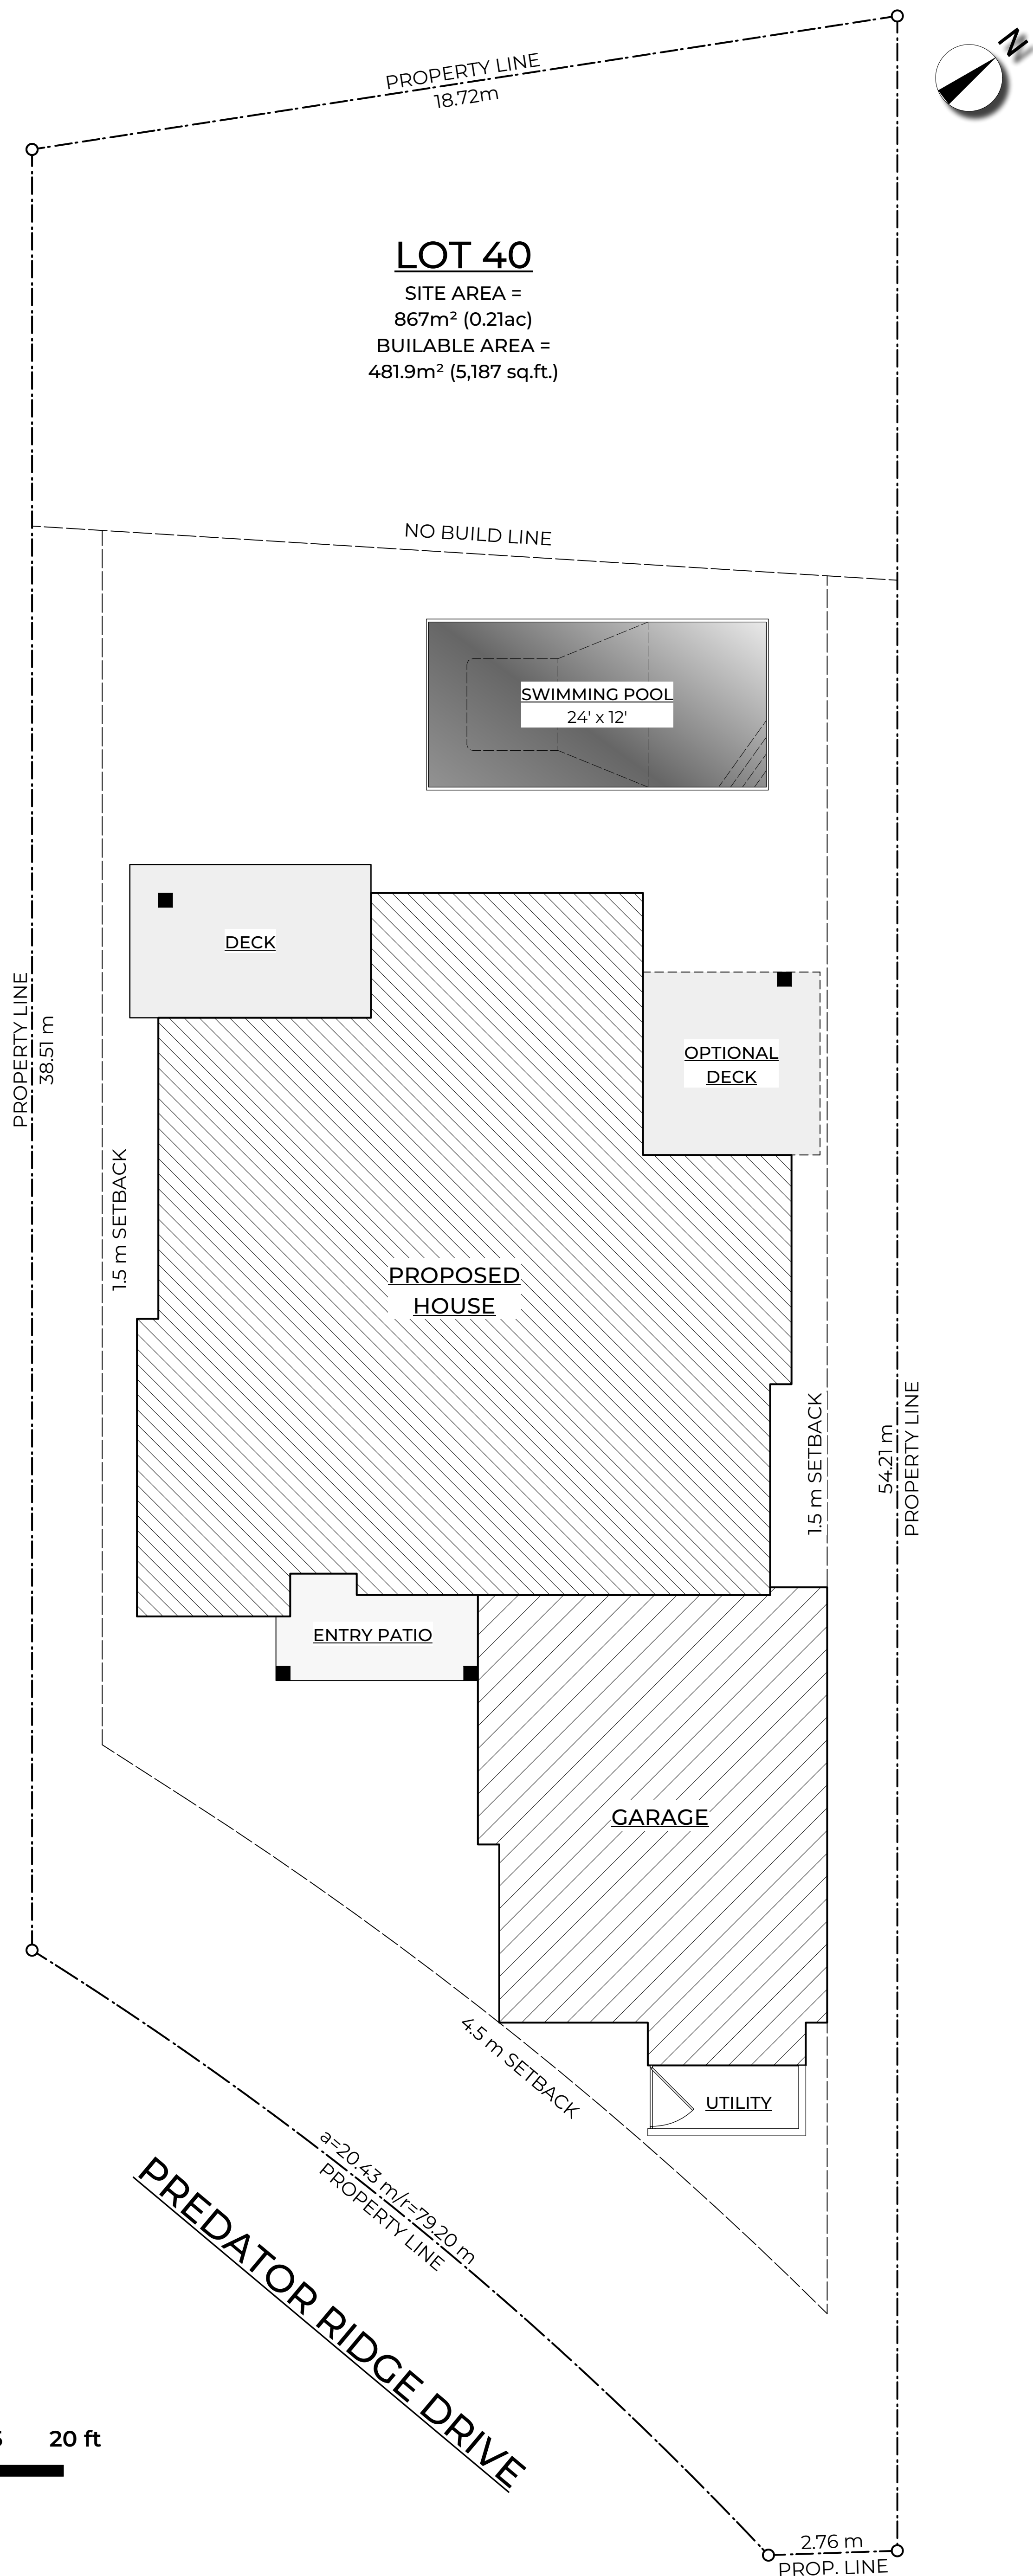

712 PREDATOR RIDGE DR. - VERNON B.C.

 

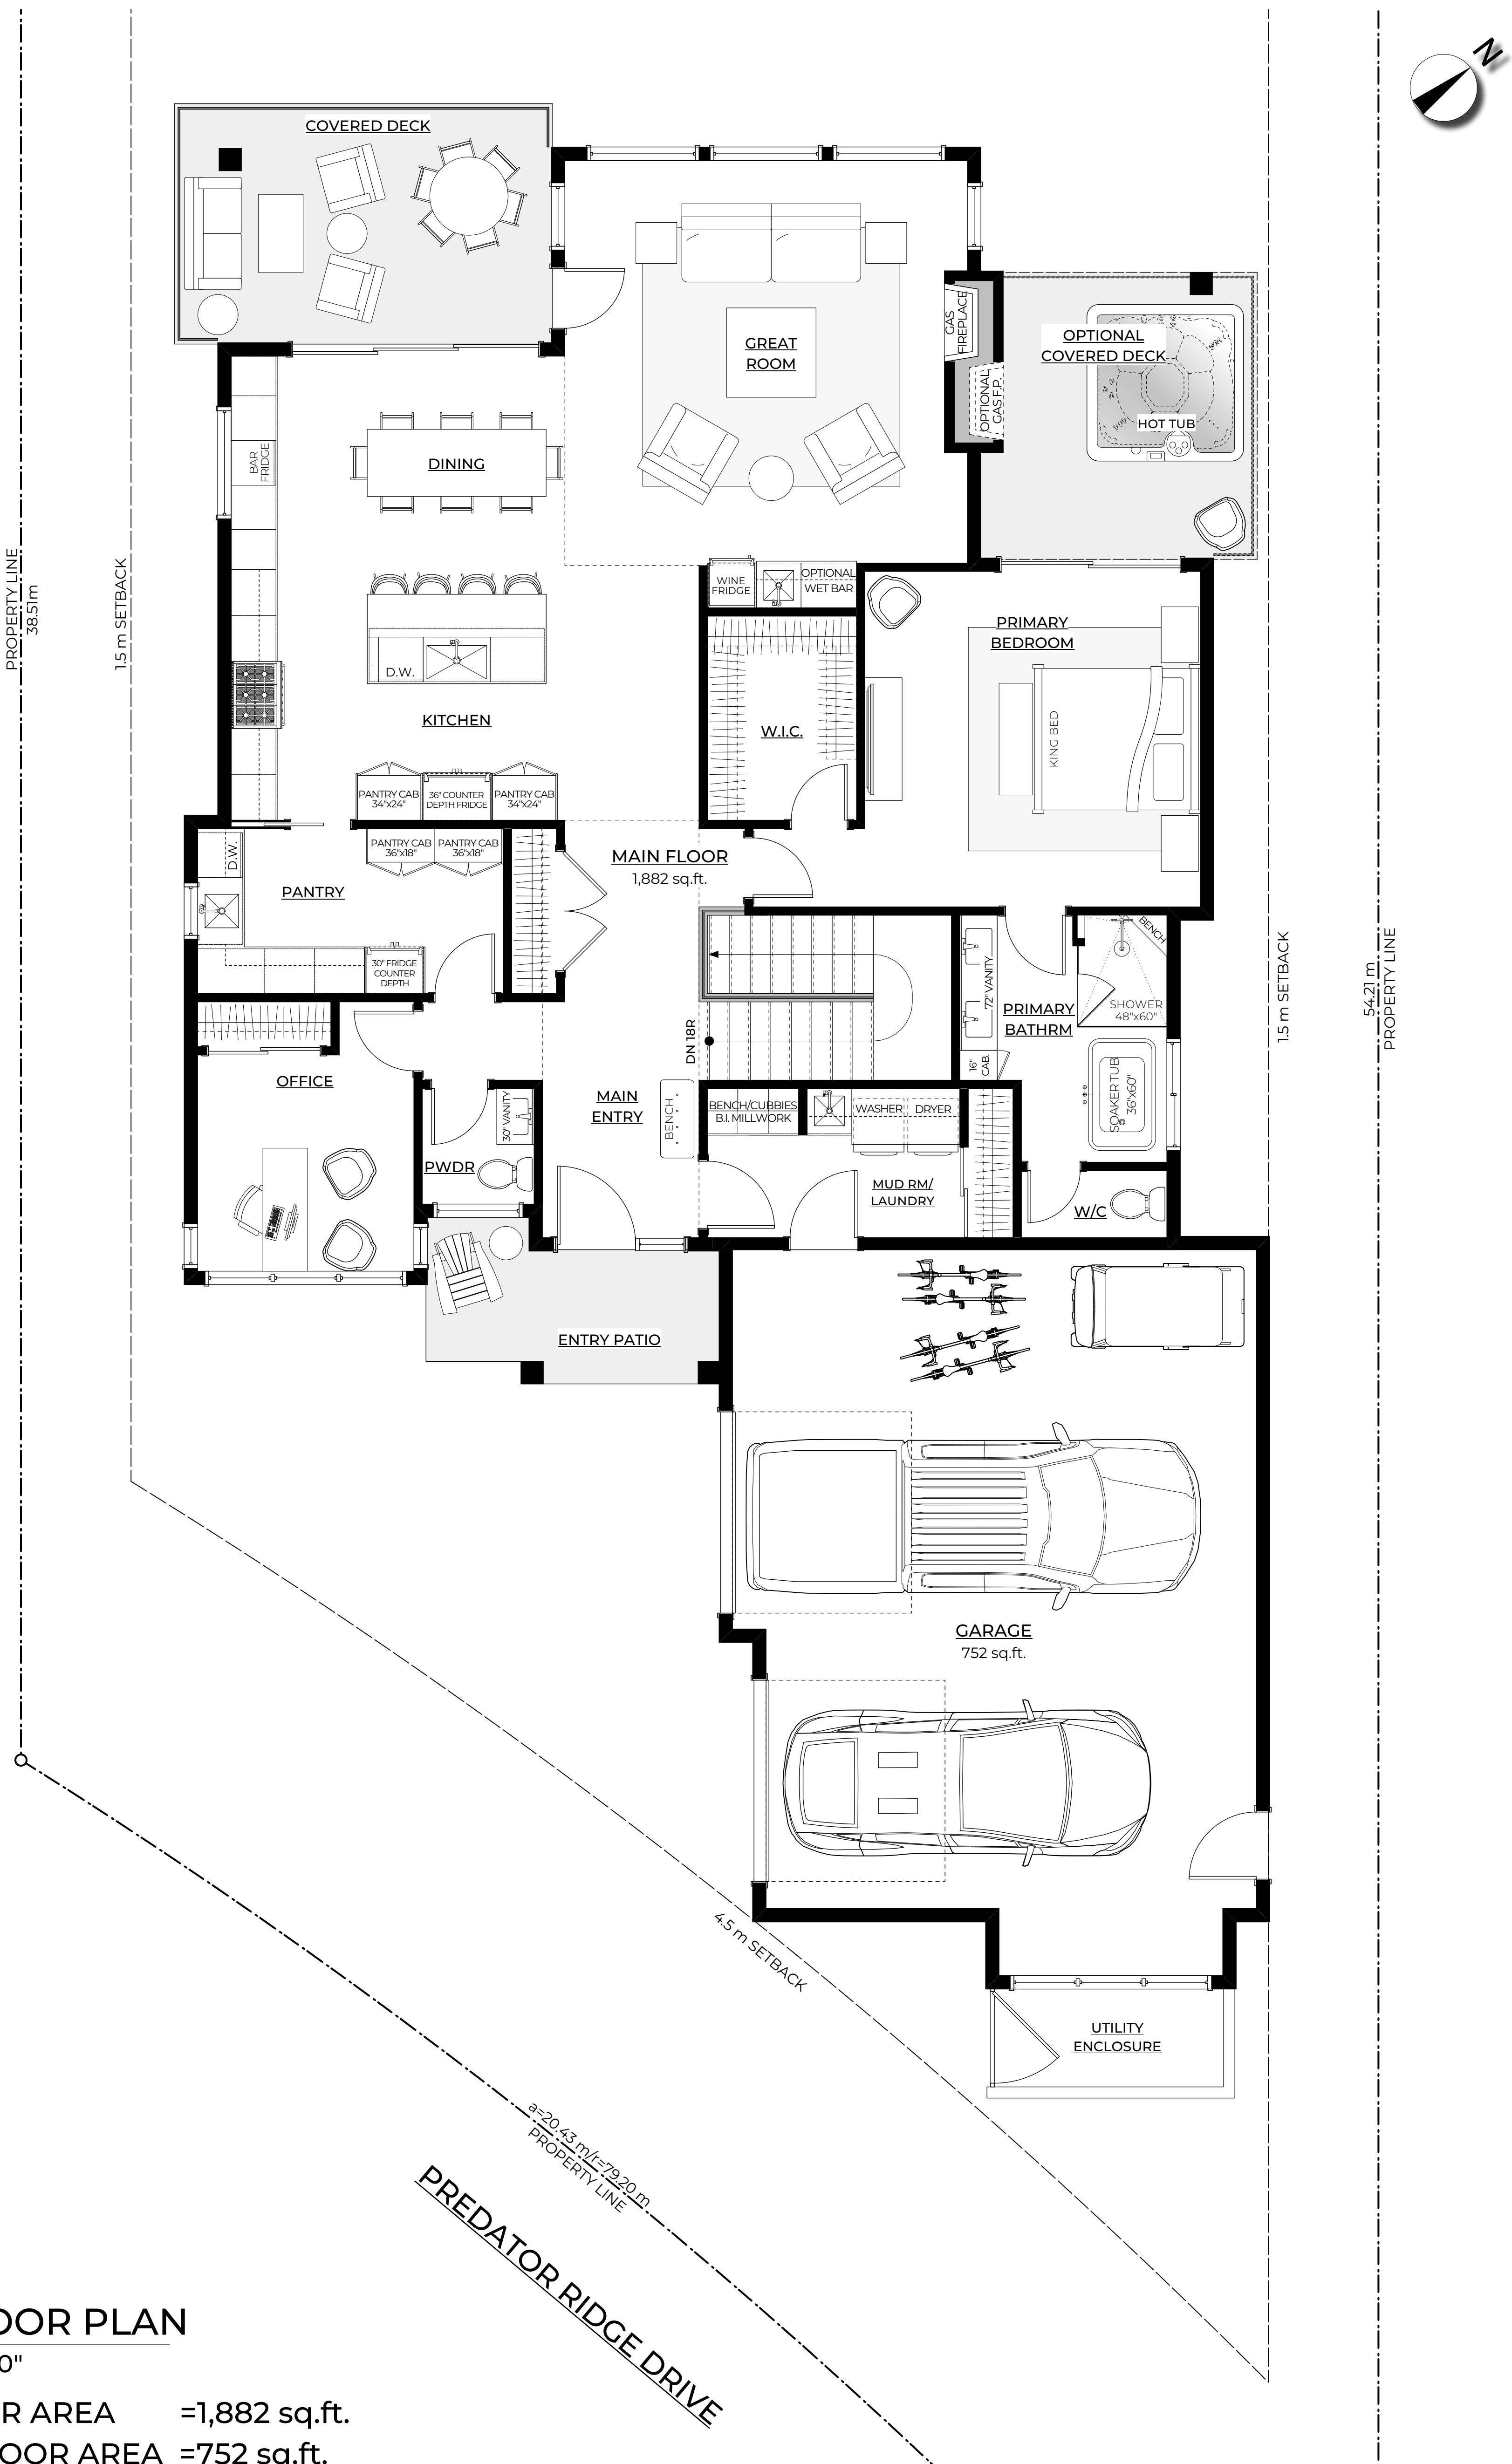


MAIN FLOOR PLAN

Scale: 1/4" = 1'-0"

MAIN FLOOR AREA =1,882 sq.ft.

GARAGE FLOOR AREA =752 sq.ft.

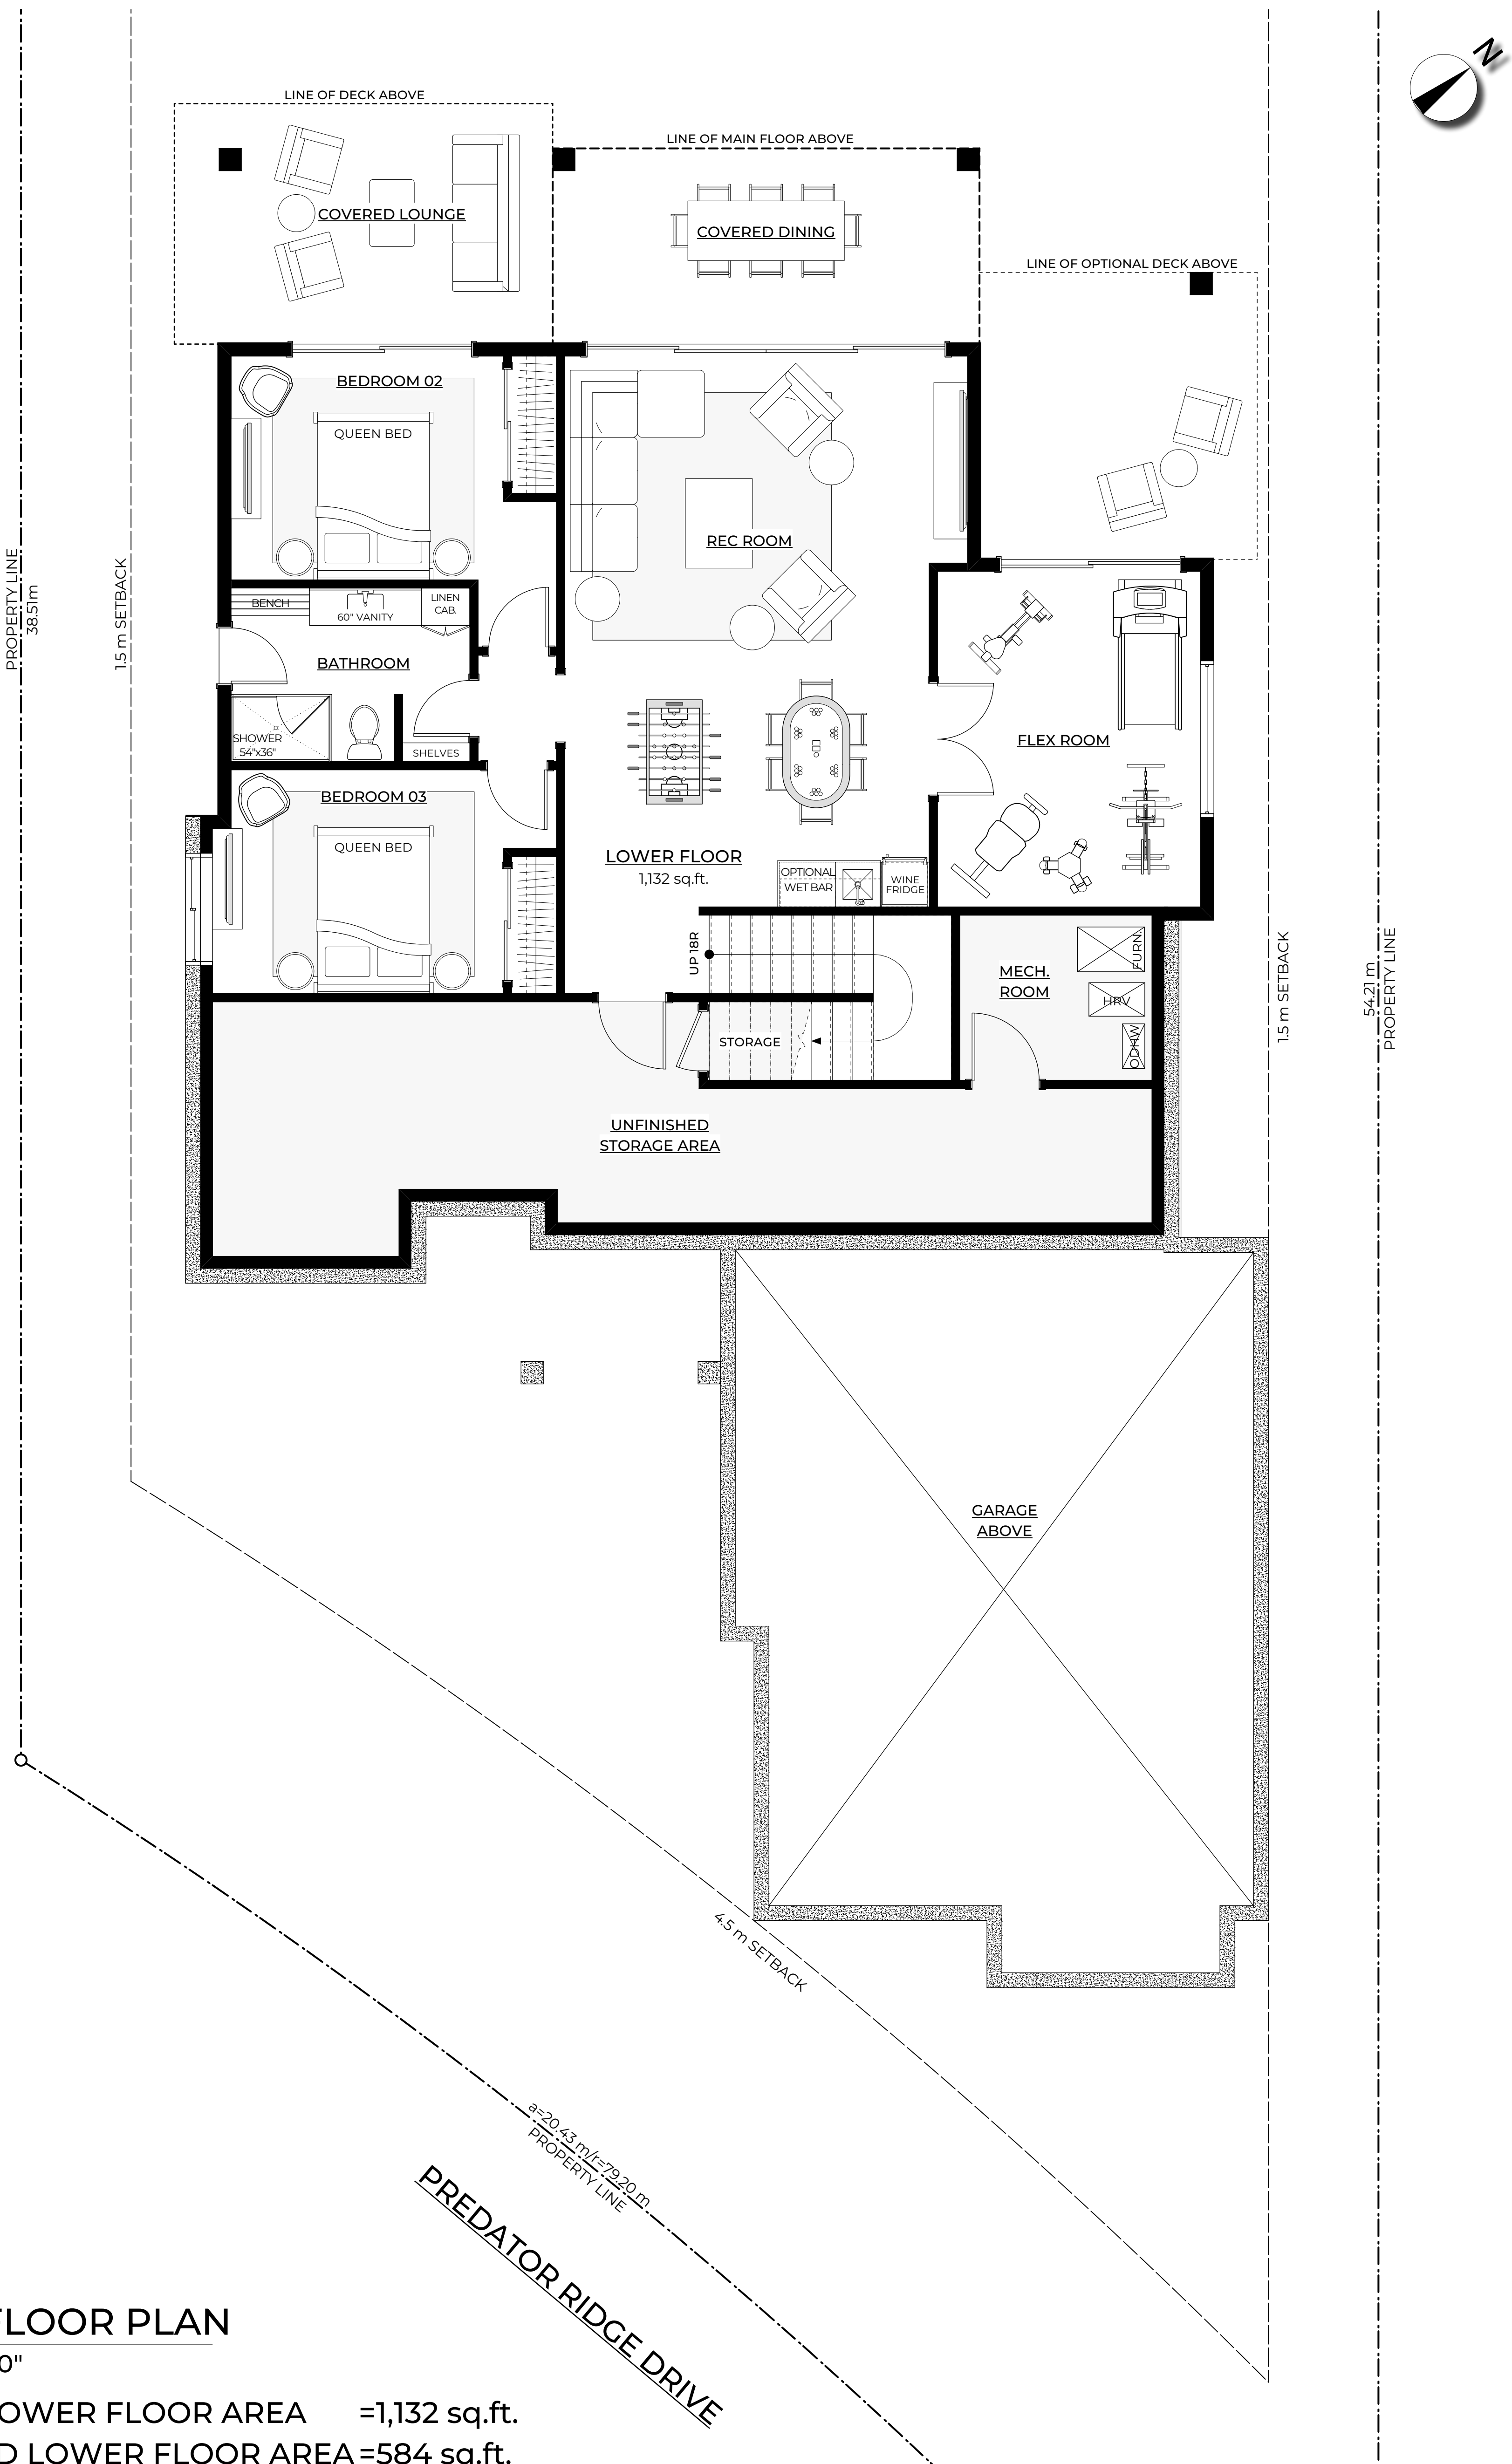

712 PREDATOR RIDGE DR. - VERNON B.C.

